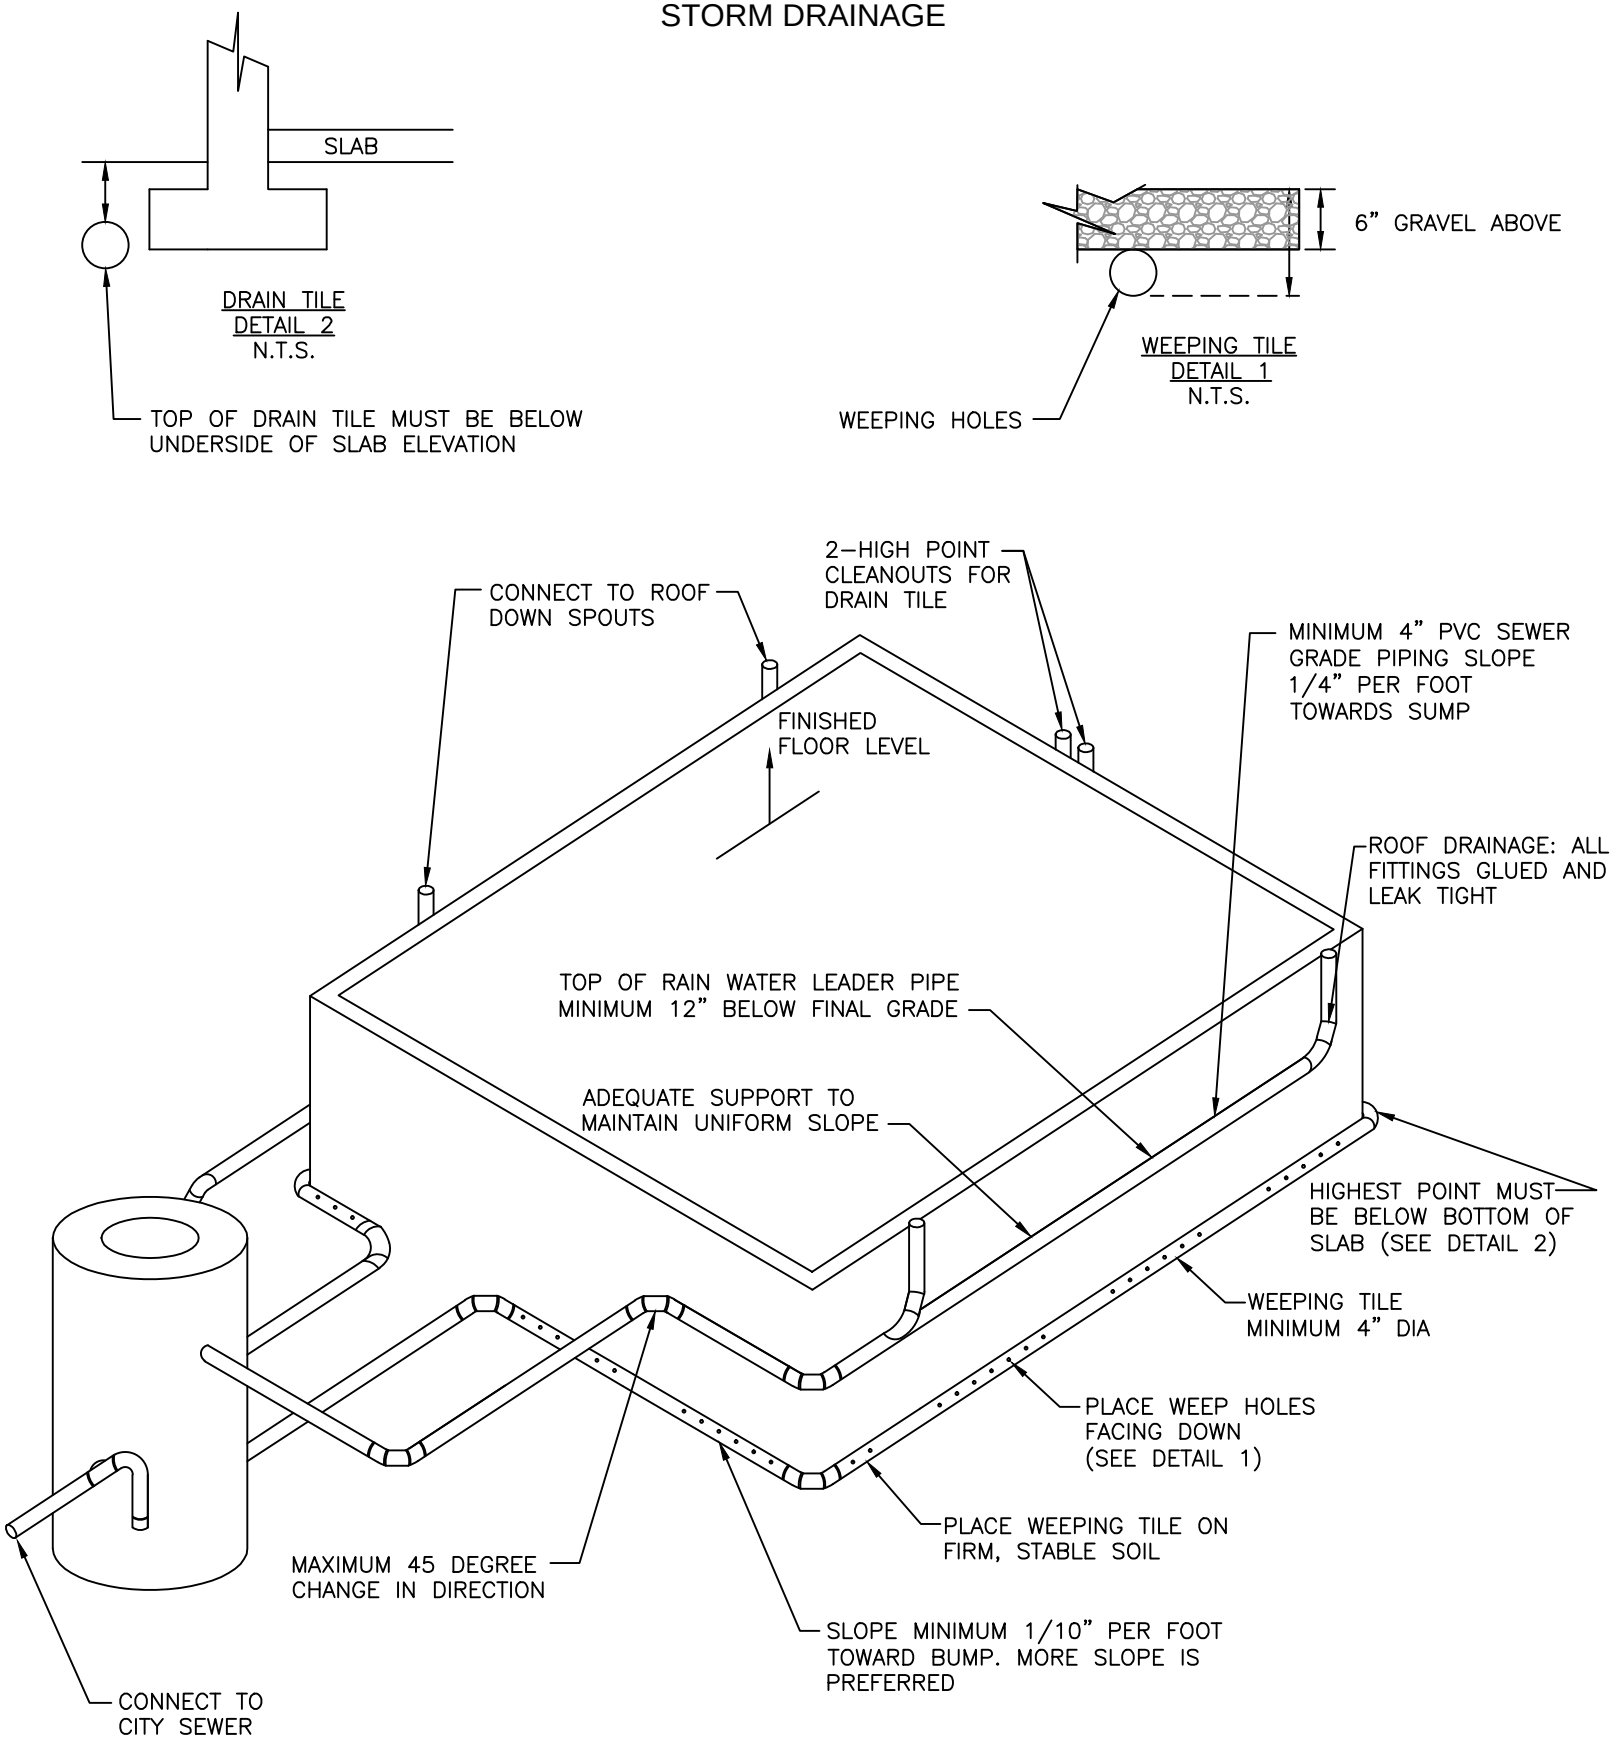STORM DRAINAGE